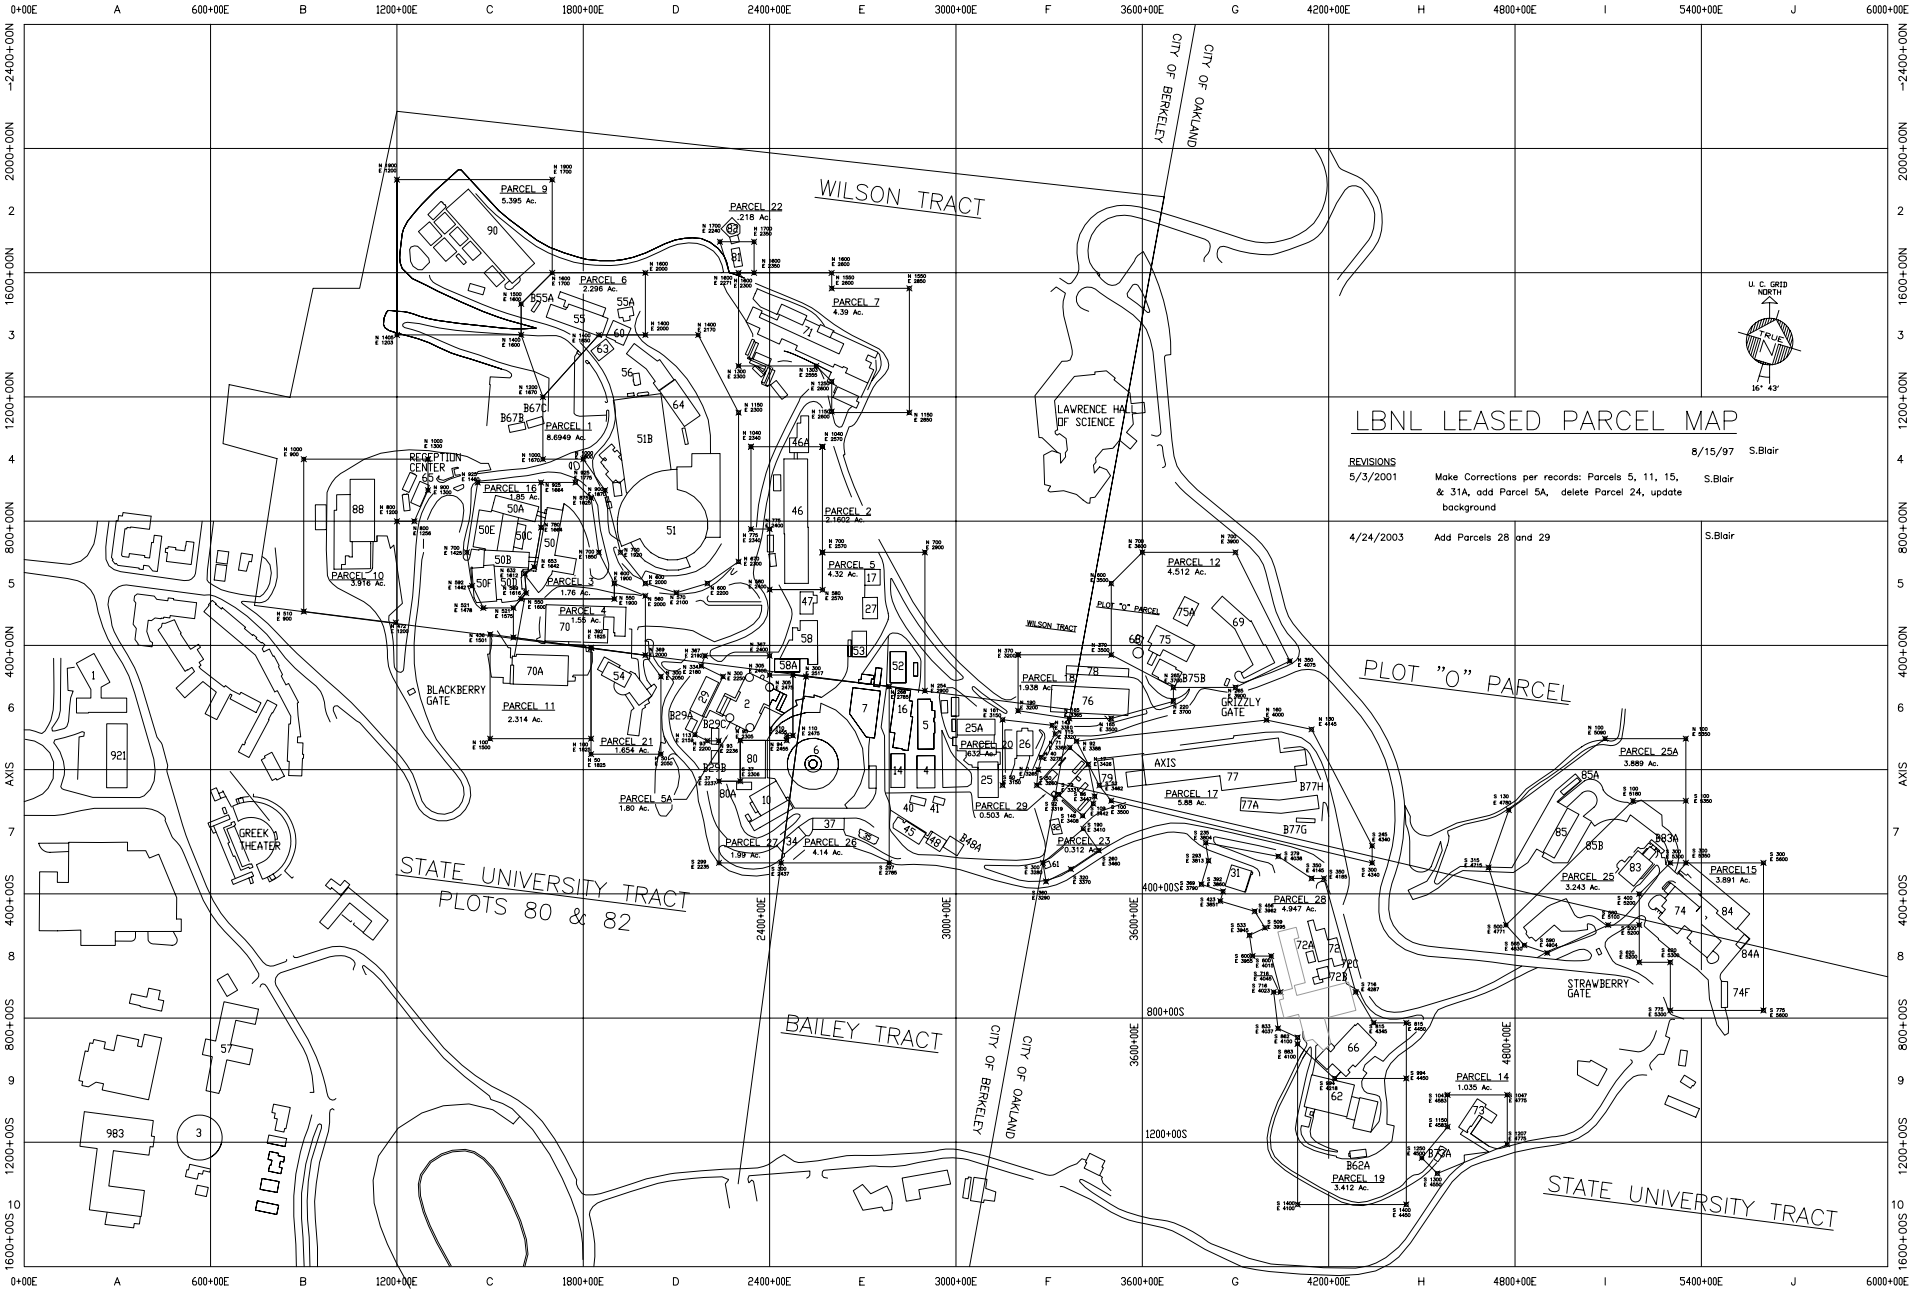
LBNL LEASED PARCEL MAP
REVISIONS
5/3/2001 Make Corrections per records: Parcels 5, 11, 15, & 31A, add Parcel 5A, delete Parcel 24, update background
8/15/97 S.Blair
S.Blair
4/24/2003 Add Parcels 28 and 29
S.Blair
WILSON TRACT
STATE UNIVERSITY TRACT
PLOTS 80 & 82
BAILEY TRACT
PLOT "O" PARCEL
CITY OF BERKELEY
CITY OF OAKLAND
LAWRENCE HALL OF SCIENCE
RECEPTION CENTER
BLACKBERRY GATE
GRIZZLY GATE
STRAWBERRY GATE
GREEK THEATER
AXIS
U. C. GRID NORTH
TRUE
16° 43'
PARCEL 1 8.6949 Ac.
PARCEL 2 2.1602 Ac.
PARCEL 3 1.76 Ac.
PARCEL 4 1.55 Ac.
PARCEL 5 4.32 Ac.
PARCEL 5A 1.80 Ac.
PARCEL 6 2.296 Ac.
PARCEL 7 4.39 Ac.
PARCEL 9 5.395 Ac.
PARCEL 10 3.916 Ac.
PARCEL 11 2.314 Ac.
PARCEL 12 4.512 Ac.
PARCEL 14 1.035 Ac.
PARCEL 15 3.891 Ac.
PARCEL 16 1.85 Ac.
PARCEL 17 5.58 Ac.
PARCEL 18 1.938 Ac.
PARCEL 19 3.412 Ac.
PARCEL 20 7.632 Ac.
PARCEL 21 1.654 Ac.
PARCEL 22 .218 Ac.
PARCEL 23 0.312 Ac.
PARCEL 25 3.243 Ac.
PARCEL 25A 3.889 Ac.
PARCEL 26 4.14 Ac.
PARCEL 27 1.99 Ac.
PARCEL 28 4.947 Ac.
PARCEL 29 0.503 Ac.
0+00E
600+00E
1200+00E
1800+00E
2400+00E
3000+00E
3600+00E
4200+00E
4800+00E
5400+00E
6000+00E
2400+00N
2000+00N
1600+00N
1200+00N
800+00N
400+00N
AXIS
400+00S
800+00S
1200+00S
1600+00S